DOOR
-1 3/4" 18 GA. HOLLOW METAL

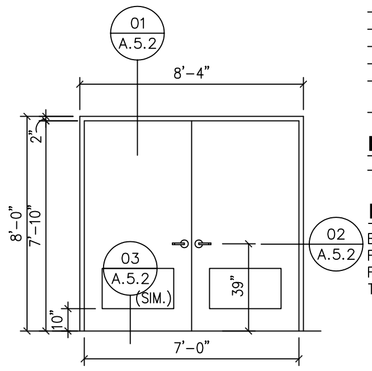

HARDWARE
-1 1/2 PAIR BUTT HINGES (4 1/2" x 4 1/2" NRP)
-LOCKSET WITH LOCKGUARD
-CRASH STOP (IVES 115 B260)
-"HOLD OPEN" DEVICE (HAGER 270C-S1)
-ALUMINUM THRESHOLD (PEMCO 169A)
-WEATHER-STRIPPING
-ASTRAGAL ON ACTIVE LEAF
-TOP AND BOTTOM FLUSH BOLTS ON INACTIVE LEAF
-18X32 DOOR LOUVER

FRAME
-16 GA. HOLLOW METAL WELDED FRAME, GRIND EDGES SMOOTH

FINISH
BOTH DOOR AND FRAME FACTORY PRIMED FOR PAINTING. REFER TO ELEVATIONS FOR FIELD APPLIED PAINT COLOR. FRAME COLOR TO MATCH DOOR.

DOORS (7) (8) **ELECTRIC ROOM DOOR**
SCALE: 1/4" = 1'-0"

DOOR
-1 3/4" 18 GA. HOLLOW METAL

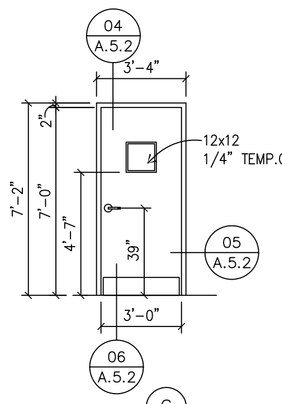

HARDWARE
-1 1/2 PAIR BUTT HINGES (4 1/2" x 4 1/2")
-LEVER HANDLE WITH KEY OUTSIDE AND PUSH BUTTON INSIDE LOCKSET (ANSI #F82 -OFFICE LOCK) (SCHLAGE #D50BD LESS CORE, RHODES LEVER #625, BEST CORE WITH #626 FINISH)
-HEAVY DUTY OVERHEAD CLOSER (LCN 4040)
-"HOLD OPEN" DEVICE (HAGER 270C-S1)
-DOOR STOP (H.B. IVES #436)
-8"x34" KICKPLATES (BOTH SIDES)

FRAME
-16 GA. HOLLOW METAL WELDED FRAME
-PROVIDE JAMB REINFORCEMENT AT EACH HINGE

FINISH
BOTH DOOR AND FRAME FACTORY PRIMED FOR PAINTING. REFER TO ELEVATIONS FOR FIELD APPLIED PAINT COLOR. FRAME COLOR TO MATCH DOOR.

DOOR (6) **SERVICE DOOR**
SCALE: 1/4" = 1'-0"

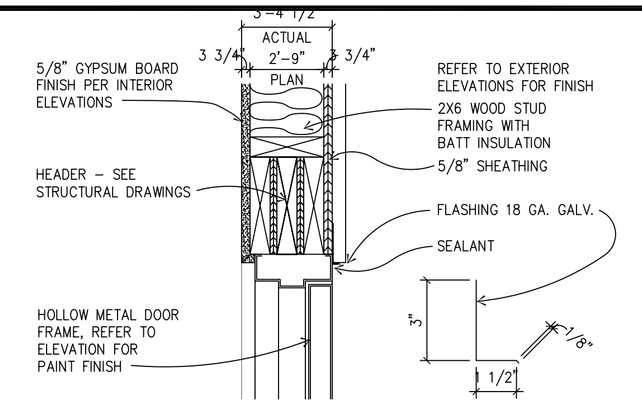

01 A.5.2 **DOOR HEAD DETAIL**
SCALE: 1 1/2" = 1'-0"

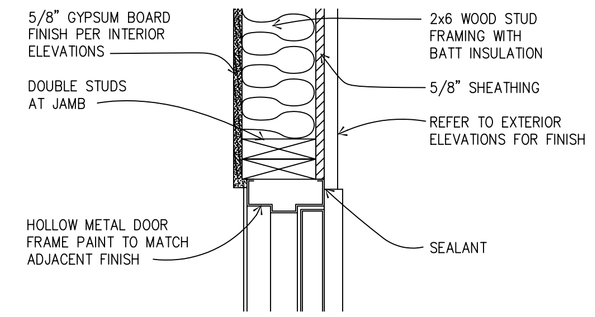

02 A.5.2 **DOOR JAMB DETAIL**
SCALE: 1 1/2" = 1'-0"

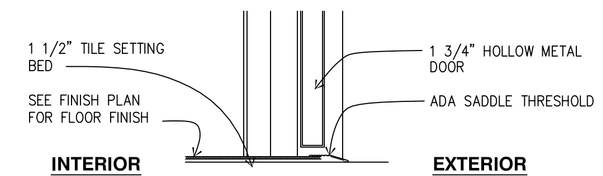

03 A.5.2 **DOOR THRESHOLD DETAIL**
SCALE: 1 1/2" = 1'-0"

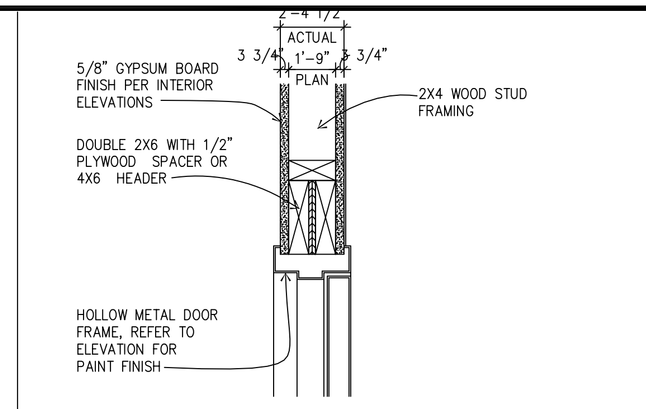

04 A.5.2 **DOOR HEAD DETAIL**
SCALE: 1 1/2" = 1'-0"

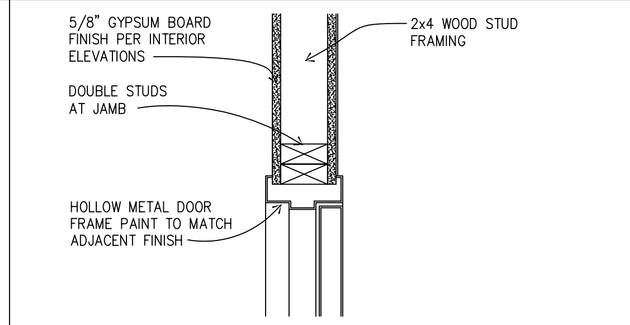

05 A.5.2 **DOOR JAMB DETAIL**
SCALE: 1 1/2" = 1'-0"

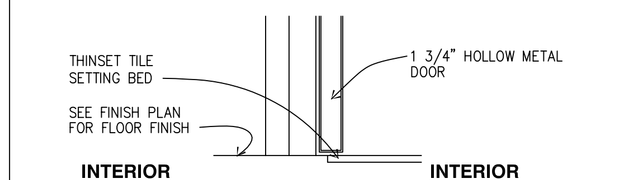

06 A.5.2 **DOOR THRESHOLD DETAIL**
SCALE: 1 1/2" = 1'-0"

GENERAL NOTES:

A. THE GENERAL CONTRACTOR SHALL INSTALL PANIC DEVICES ON ALL REQUIRED EXIT DOORS.

B. THE GENERAL CONTRACTOR SHALL SUBMIT DOOR HARDWARE SPECIFICATIONS FOR APPROVAL PRIOR TO ORDERING.

C. COOLER DOORS AND THE NECESSARY HARDWARE ARE TO BE PROVIDED BY THE COOLER BOX MANUFACTURER.

D. STEEL FRAMES SHALL BE 16 GA. WELDED TYPE. 2" JAMB, 5-3/4" WIDE BY STEELCRAFT OR EQUAL.

E. ALL PUSH/PULL UNITS AND CLOSERS SHALL USE SEX BOLTS.

F. ALL DOOR CLOSERS SHALL BE ADJUSTED FOR NO MORE THAN 5 LBF OPENING FORCE AND A CLOSING SWEEP PERIOD OF NO LESS THAN 3 SECONDS FROM AN OPEN POSITION OF 70 DEGREES TO A POINT 3 INCHES FROM THE FRAME.

DOOR
-1 3/4" 18 GA. HOLLOW METAL

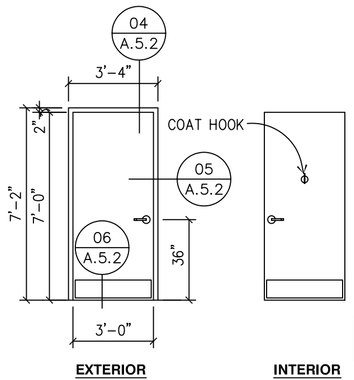

HARDWARE
-1 PAIR BUTT HINGES (4 1/2" x 4 1/2")
-LEVER HANDLE WITH PUSH BUTTON INSIDE, CAN BE OPENED FROM OUTSIDE WITH SMALL SCREWDRIVER LOCKSET (ANSI #F76 - BATH LOCK) (SCHLAGE #D40S, RHODES LEVER #625, WITH #626 FINISH)
-HEAVY DUTY OVERHEAD CLOSER (LCN 1461)
-DOOR STOP (H.B. IVES #436)
-8"x34" KICKPLATES (BOTH SIDES)
-SIGNS: "MEN" AND "WOMEN" WITH ACCESSIBLE SYMBOL PER ADA REQUIREMENTS. MOUNTED 60" TO ℄ OF SIGN ON WALL AT LATCH SIDE OF DOOR.

FRAME
-16 GA. HOLLOW METAL WELDED FRAME
-PROVIDE JAMB REINFORCEMENT AT EACH HINGE

FINISH
BOTH DOOR AND FRAME FACTORY PRIMED FOR PAINTING. REFER TO ELEVATIONS FOR FIELD APPLIED PAINT COLOR. FRAME COLOR TO MATCH DOOR.

NOTE:
LEVER HANDLE WITH THUMB LATCH INSIDE

DOORS (3) (4) **TOILET ROOM**
SCALE: 1/4" = 1'-0"

FRAME
KAWNEER TRIFAB VG451

GLAZING
1/2" INSULATED GLASS

NOTE:
FIELD VERIFY STOREFRONT ROUGH OPENING DIMENSIONS PRIOR TO STOREFRONT FABRICATION

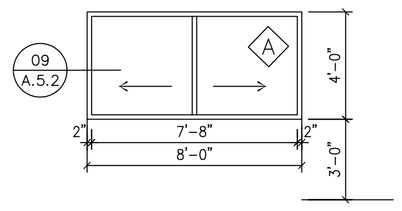

NOTE:
WINDOW 1 PACKAGE SUPPLIED BY OWNER INSTALLED BY G.C.

WAITING AREA WINDOW (A)
SCALE: 1/4" = 1'-0"

FRAME
KAWNEER TRIFAB VG451

GLAZING
1/2" INSULATED GLASS

NOTE:
FIELD VERIFY STOREFRONT ROUGH OPENING DIMENSIONS PRIOR TO STOREFRONT FABRICATION

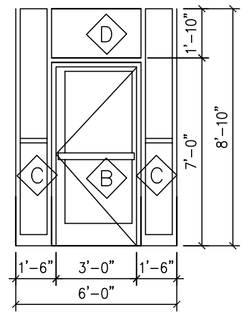

WAIT.AREA FRONT ELEVATION 1 (B) (C) (D)
SCALE: 1/4" = 1'-0"

FRAME
KAWNEER TRIFAB VG451

GLAZING
1/2" INSULATED GLASS

NOTE:
FIELD VERIFY STOREFRONT ROUGH OPENING DIMENSIONS PRIOR TO STOREFRONT FABRICATION

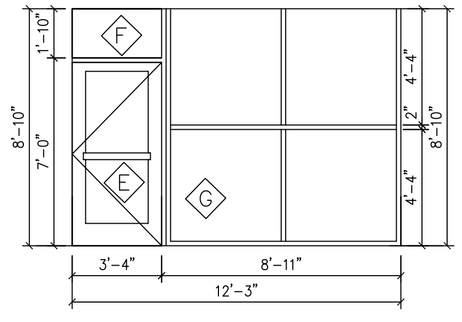

WAIT.AREA FRONT ELEVATION 2 (E) (F) (G)
SCALE: 1/4" = 1'-0"

DOOR
-1 3/4" 18 GA. HOLLOW METAL

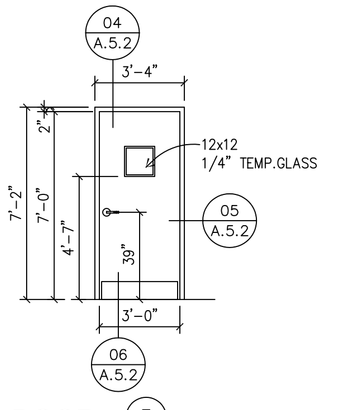

HARDWARE
-1 1/2 PAIR BUTT HINGES (4 1/2" x 4 1/2" NRP)
-LEVER HANDLE WITH KEY OUTSIDE AND PUSH BUTTON INSIDE LOCKSET (ANSI #F82-OFFICE LOCK) (SCHLAGE #D50BD LESS CORE, RHODES LEVER #625, BEST CORE WITH #626 FINISH)
-HEAVY DUTY OVERHEAD CLOSER (LCN 1461)
-"HOLD OPEN" DEVICE (HAGER 270C-S1)
-DOOR STOP (H.B. IVES #436)
-8"x34" KICKPLATES (BOTH SIDES)

FRAME
-16 GA. HOLLOW METAL WELDED FRAME
-PROVIDE JAMB REINFORCEMENT AT EACH HINGE

FINISH
BOTH DOOR AND FRAME FACTORY PRIMED FOR PAINTING. REFER TO ELEVATIONS FOR FIELD APPLIED PAINT COLOR. FRAME COLOR TO MATCH DOOR.

DOOR (5) **OFFICE**
SCALE: 1/4" = 1'-0"

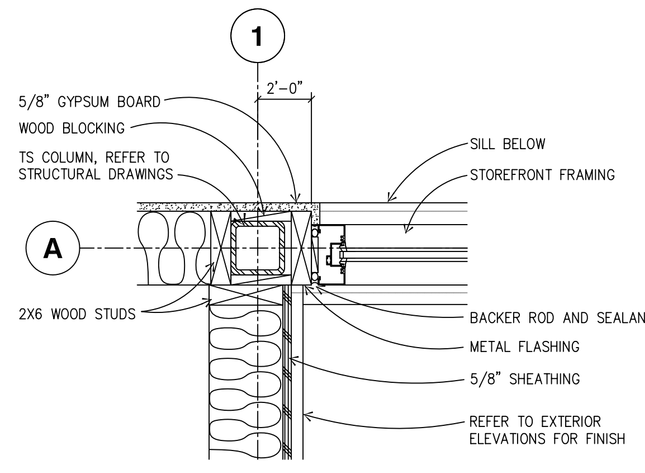

08 A.5.2 **STOREFRONT WINDOW**
SCALE: 1 1/2" = 1'-0"

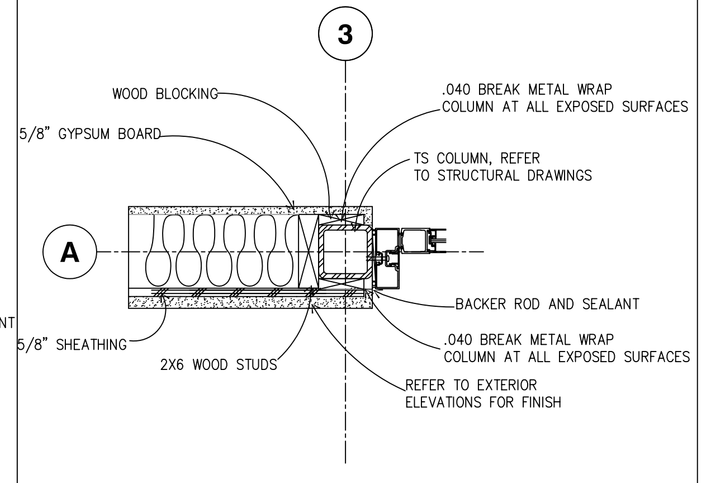

09 A.5.2 **STOREFRONT WINDOW**
SCALE: 1 1/2" = 1'-0"

CLIENT:
PINNACLE REAL ESTATE HOLDINGS, INC.
RIVERSIDE COUNTY TRAVEL ZONE LLC
COO & CO-FOUNDER

BRAND:
ARCO
BP WEST COAST PRODUCTS, LLC

CONSULTANT:
WESTERN STATES
Engineering & Construction, Inc.
733 N. MAIN ST.
ORANGE, CA 92868
714/769-2000
714/769-2002 Fax
www.wsecinc.com
A 'Design Build' Co.

NO.	DATE	REVISION DESCRIPTION
1	11-17-03	BUILDING SUBMITTAL
2	4-19-04	REVISED PER PLAN CHECK & IN-HOUSE CORRECTIONS
3	6-01-04	BUILDING SUBMITTAL
4	8-10-04	REVISED PER PLAN CHECK & IN-HOUSE CORRECTIONS
5	9-27-04	REVISED PER PLAN CHECK & IN-HOUSE CORRECTIONS

SEAL:
REGISTERED PROFESSIONAL ENGINEER
KAMAL B MOUCHANTAF
NO. C051050
Exp. 9/30/05
CIVIL
STATE OF CALIFORNIA

CONFIDENTIALITY STATEMENT:
THE RECIPIENT OF THESE MATERIALS UNDERSTANDS THAT COPYRIGHT IN THE MATERIALS IS OWNED BY BP, AND ALSO, THAT THE MATERIALS CONTAIN PRIVILEGED AND CONFIDENTIAL BUSINESS INFORMATION OF BP. ACCORDINGLY, THE RECIPIENT AGREES TO RETAIN THE MATERIALS IN STRICT CONFIDENCE AND AGREES NOT TO DISCLOSE THESE MATERIALS TO ANY OTHER PARTY AND FURTHER AGREES NOT TO MAKE COPIES OF THE MATERIALS. THE RECIPIENT AGREES TO USE THE MATERIALS ONLY FOR THE LIMITED PURPOSES FOR WHICH BP HAS MADE THE MATERIALS AVAILABLE, AND RECIPIENT AGREES TO RETURN ALL MATERIALS TO BP EITHER UPON COMPLETION OF THE INTENDED PURPOSE OR UPON THE REQUEST OF BP, WHICHEVER COMES FIRST.

DEVELOPMENT INFORMATION:
NEW BUILD (STICK)
3600 SERIES AM/PM CENTER CASHIER TO GO DELI

SITE ADDRESS:
23261 CAJALCO EXWY.
@ HARVILL AVENUE
PERRIS, California 92571
-

DESIGNED BY:	-	ALLIANCE Z&DM:	-
CHECKED BY:	-	BP REPM:	-
DRAWN BY:	-	ALLIANCE PM:	-
VERSION:	V01 11.17.03	PROJECT NO:	E75403

DRAWING TITLE:
BUILDING # 3 DOOR & WINDOW DETAILS

SHEET NO:
DOFO
A.5.2