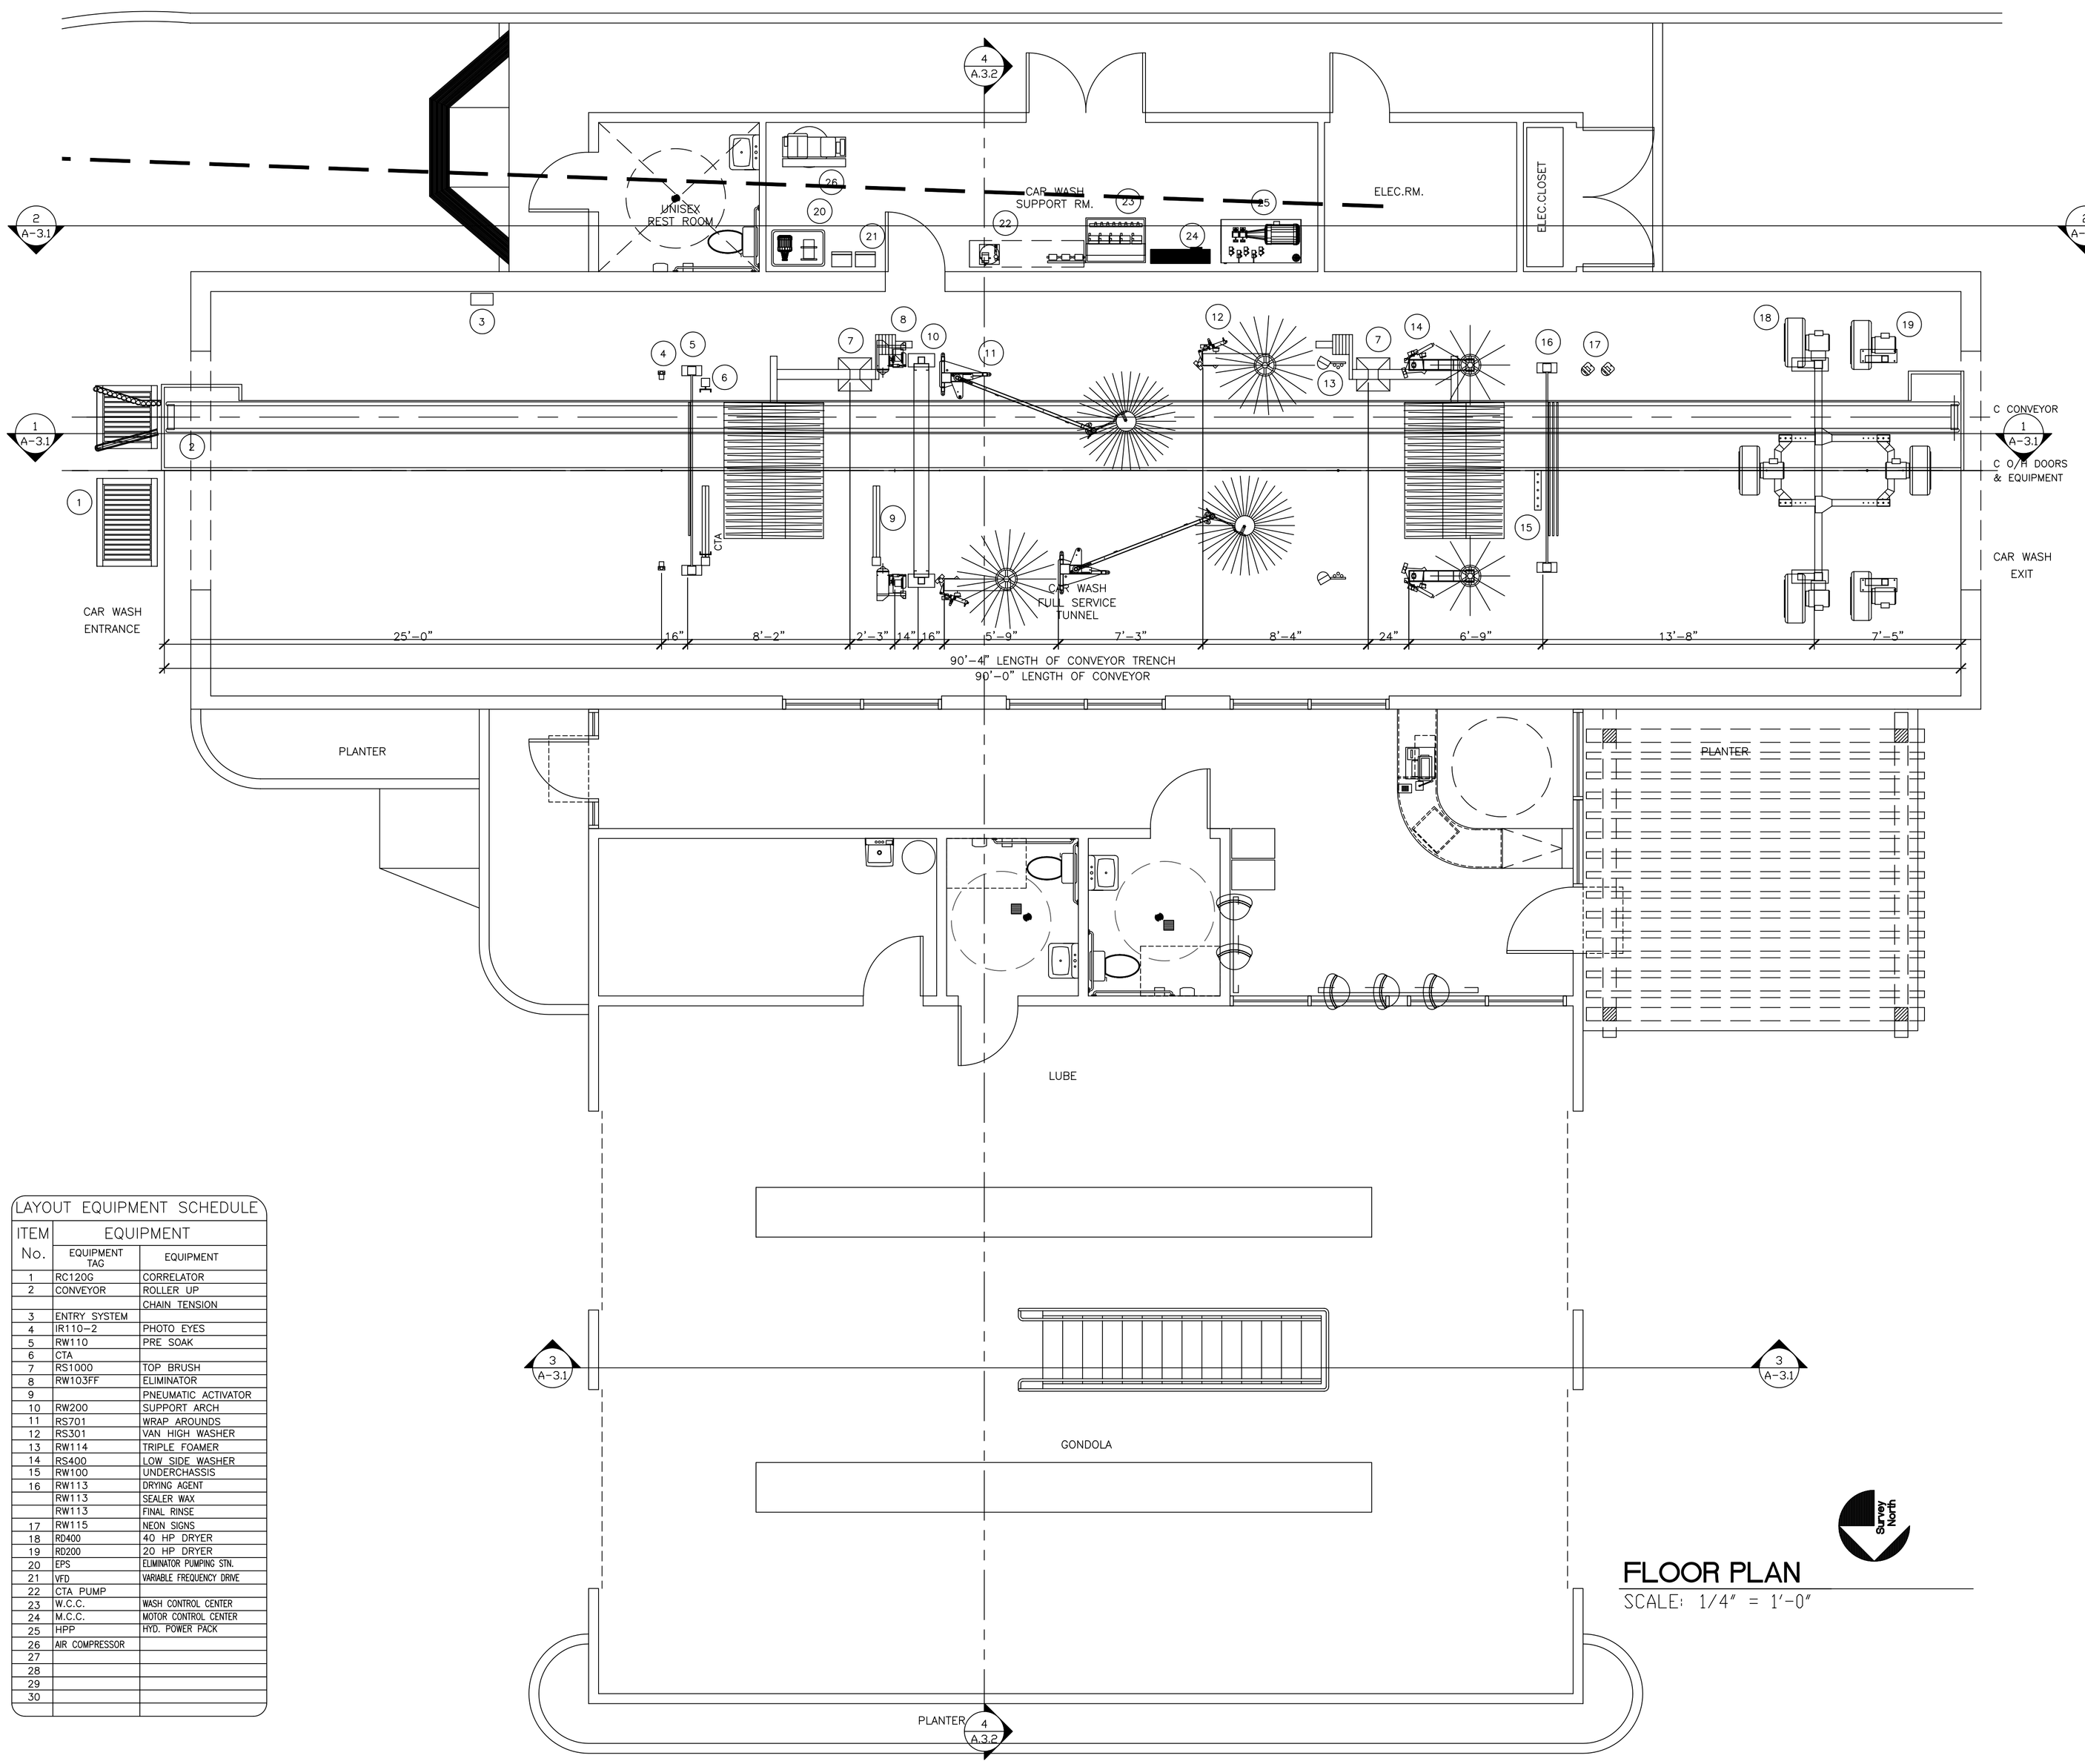

LAYOUT EQUIPMENT SCHEDULE		
ITEM No.	EQUIPMENT	
	EQUIPMENT TAG	EQUIPMENT
1	RC120G	CORRELATOR
2	CONVEYOR	ROLLER UP
		CHAIN TENSION
3	ENTRY SYSTEM	
4	IR110-2	PHOTO EYES
5	RW110	PRE SOAK
6	CTA	
7	RS1000	TOP BRUSH
8	RW103FF	ELIMINATOR
9		PNEUMATIC ACTIVATOR
10	RW200	SUPPORT ARCH
11	RS701	WRAP AROUNDS
12	RS301	VAN HIGH WASHER
13	RW114	TRIPLE FOAMER
14	RS400	LOW SIDE WASHER
15	RW100	UNDERCHASSIS
16	RW113	DRYING AGENT
	RW113	SEALER WAX
	RW113	FINAL RINSE
17	RW115	NEON SIGNS
18	RD400	40 HP DRYER
19	RD200	20 HP DRYER
20	EPS	ELIMINATOR PUMPING STN.
21	VFD	VARIABLE FREQUENCY DRIVE
22	CTA PUMP	
23	W.C.C.	WASH CONTROL CENTER
24	M.C.C.	MOTOR CONTROL CENTER
25	HPP	HYD. POWER PACK
26	AIR COMPRESSOR	
27		
28		
29		
30		

FLOOR PLAN

SCALE: 1/4" = 1'-0"

CLIENT:

PINNACLE REAL ESTATE HOLDINGS, INC.
RIVERSIDE COUNTY TRAVEL ZONE LLC
COO & CO-FOUNDER

BRAND:

ARCO

BP WEST COAST PRODUCTS, LLC

CONSULTANT:

WESTERN STATES
Engineering & Construction, Inc.
733 N. MAIN ST.
ORANGE, CA 92868
714/ 769-2000
714/ 769-2002 Fax
www.wsecinc.com
A 'Design Build' Co.

NO.	DATE	REVISION DESCRIPTION
1	11-17-03	BUILDING SUBMITTAL
2	4-19-04	REVISED PER PLAN CHECK & IN-HOUSE CORRECTIONS BUILDING SUBMITTAL
3	6-01-04	REVISED PER PLAN CHECK & IN-HOUSE CORRECTIONS BUILDING SUBMITTAL
4	8-10-04	REVISED PER PLAN CHECK & IN-HOUSE CORRECTIONS
5	9-27-04	REVISED PER PLAN CHECK & IN-HOUSE CORRECTIONS

SEAL:

REGISTERED PROFESSIONAL ENGINEER
KAMAL B MOUCHANTAF
NO. C051050
Exp. 9/30/05
CIVIL
STATE OF CALIFORNIA

CONFIDENTIALITY STATEMENT:
THE RECIPIENT OF THESE MATERIALS UNDERSTANDS THAT COPYRIGHT IN THE MATERIALS IS OWNED BY BP, AND ALSO, THAT THE MATERIALS CONTAIN PRIVILEGED AND CONFIDENTIAL INFORMATION OF BP. ACCORDINGLY, THE RECIPIENT AGREES TO RETAIN THESE MATERIALS IN STRICT CONFIDENCE AND AGREES NOT TO DISCLOSE THESE MATERIALS TO ANY OTHER PARTY AND FURTHER AGREES NOT TO MAKE COPIES OF THE MATERIALS. THE RECIPIENT AGREES TO USE THE MATERIALS ONLY FOR THE LIMITED PURPOSE FOR WHICH BP TENDERS THEM. THE MATERIALS AVAILABLE, AND RECIPIENT AGREES TO RETURN ALL MATERIALS TO BP EITHER UPON COMPLETION OF THE INTENDED PURPOSE OR UPON THE REQUEST OF BP, WHICHEVER COMES FIRST.

DEVELOPMENT INFORMATION:

NEW BUILD (STICK)
3600 SERIES AM/PM CENTER CASHIER TO GO DELI

SITE ADDRESS:

23261 CAJALCO EXWY.
@ HARVILL AVENUE
PERRIS, California 92571

-

DESIGNED BY:	-	ALLIANCE Z&DM:	-
CHECKED BY:	-	BP REPM:	-
DRAWN BY:	-	ALLIANCE PM:	-
VERSION:	V01 11.17.03	PROJECT NO:	E75403

DRAWING TITLE:

BUILDING # 3 CAR WASH EQUIPMENT PLAN

SHEET NO:

DOFO Q.1.1