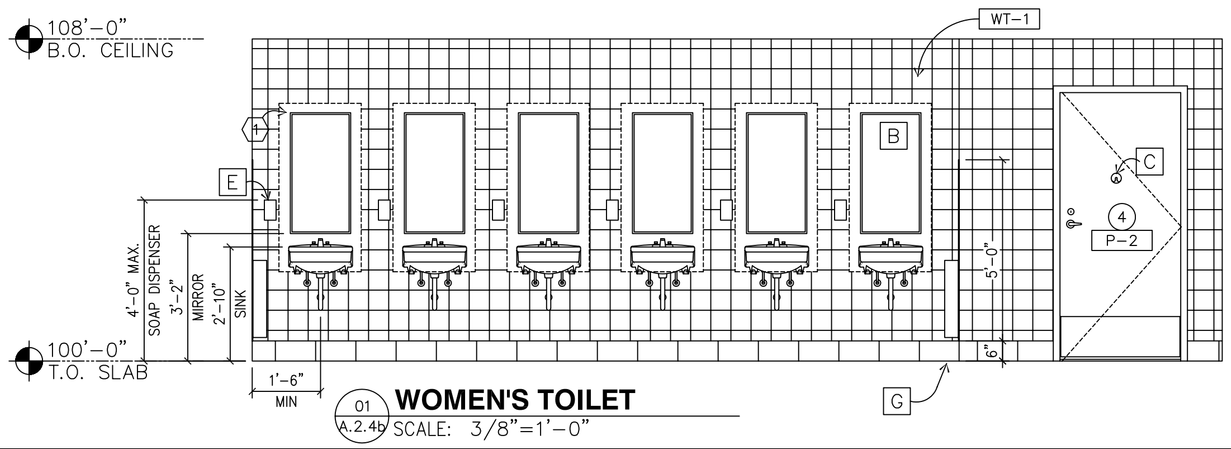

01 A.2.4b **WOMEN'S TOILET**
SCALE: 3/8"=1'-0"

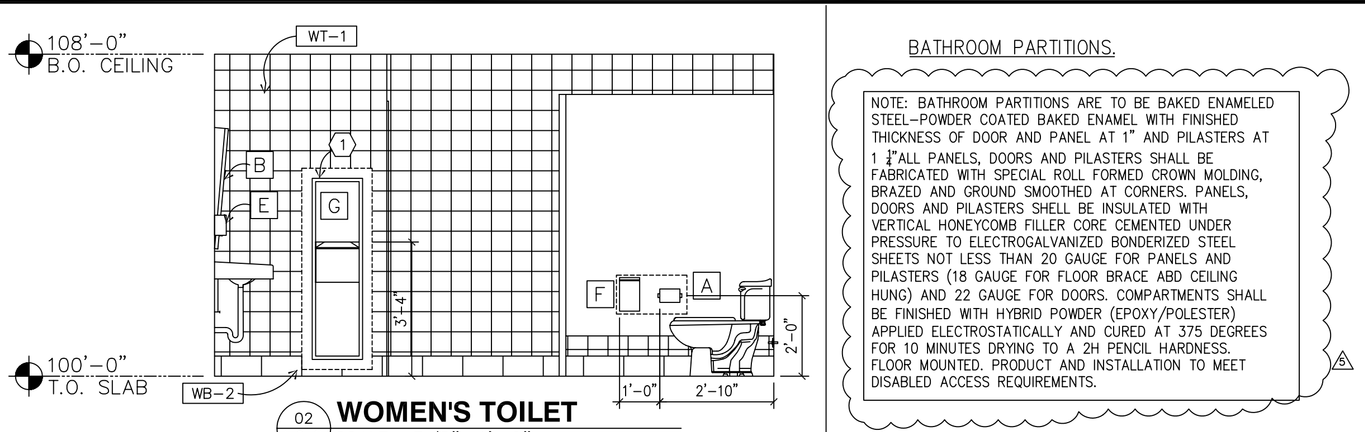

02 A.2.4b **WOMEN'S TOILET**
SCALE: 3/8"=1'-0"

BATHROOM PARTITIONS.

NOTE: BATHROOM PARTITIONS ARE TO BE BAKED ENAMELED STEEL-POWDER COATED BAKED ENAMEL WITH FINISHED THICKNESS OF DOOR AND PANEL AT 1" AND PILASTERS AT 1 2"ALL PANELS, DOORS AND PILASTERS SHALL BE FABRICATED WITH SPECIAL ROLL FORMED CROWN MOLDING, BRAZED AND GROUND SMOOTHED AT CORNERS. PANELS, DOORS AND PILASTERS SHELL BE INSULATED WITH VERTICAL HONEYCOMB FILLER CORE CEMENTED UNDER PRESSURE TO ELECTROGALVANIZED BONDERIZED STEEL SHEETS NOT LESS THAN 20 GAUGE FOR PANELS AND PILASTERS (18 GAUGE FOR FLOOR BRACE ABD CEILING HUNG) AND 22 GAUGE FOR DOORS. COMPARTMENTS SHALL BE FINISHED WITH HYBRID POWDER (EPOXY/POLESTER) APPLIED ELECTROSTATICALLY AND CURED AT 375 DEGREES FOR 10 MINUTES DRYING TO A 2H PENCIL HARDNESS. FLOOR MOUNTED. PRODUCT AND INSTALLATION TO MEET DISABLED ACCESS REQUIREMENTS.

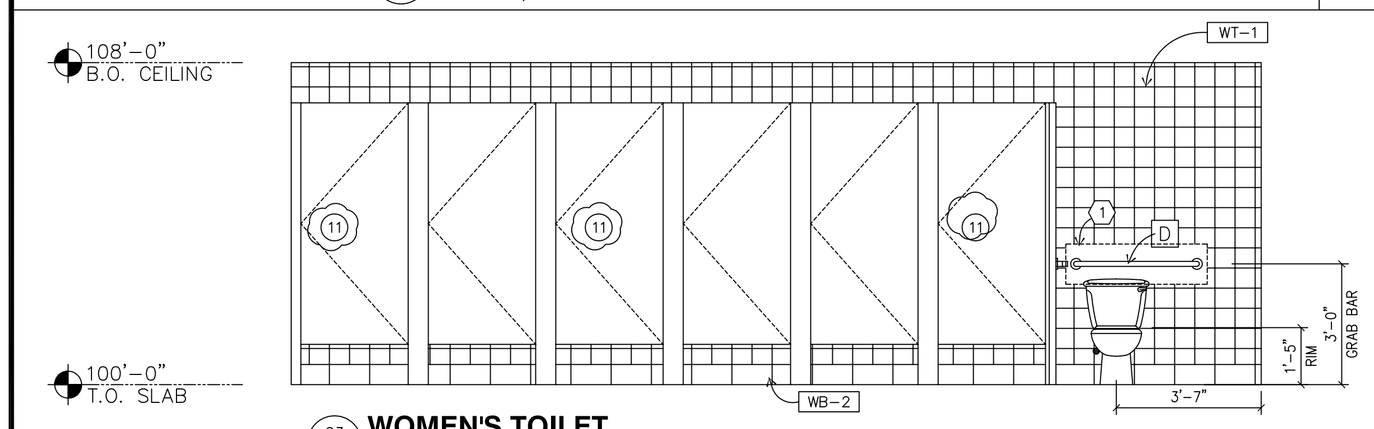

03 A.2.4b **WOMEN'S TOILET**
SCALE: 3/8"=1'-0"

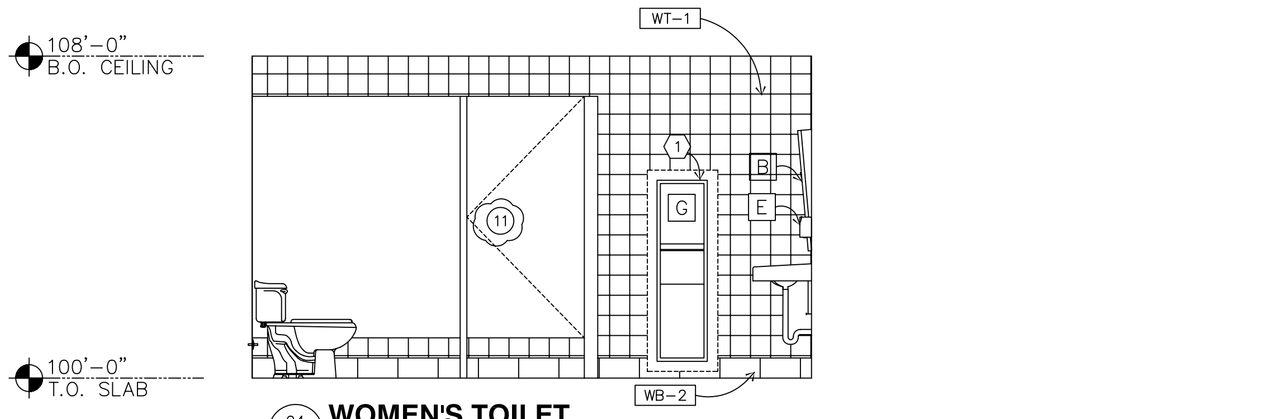

04 A.2.4b **WOMEN'S TOILET**
SCALE: 3/8"=1'-0"

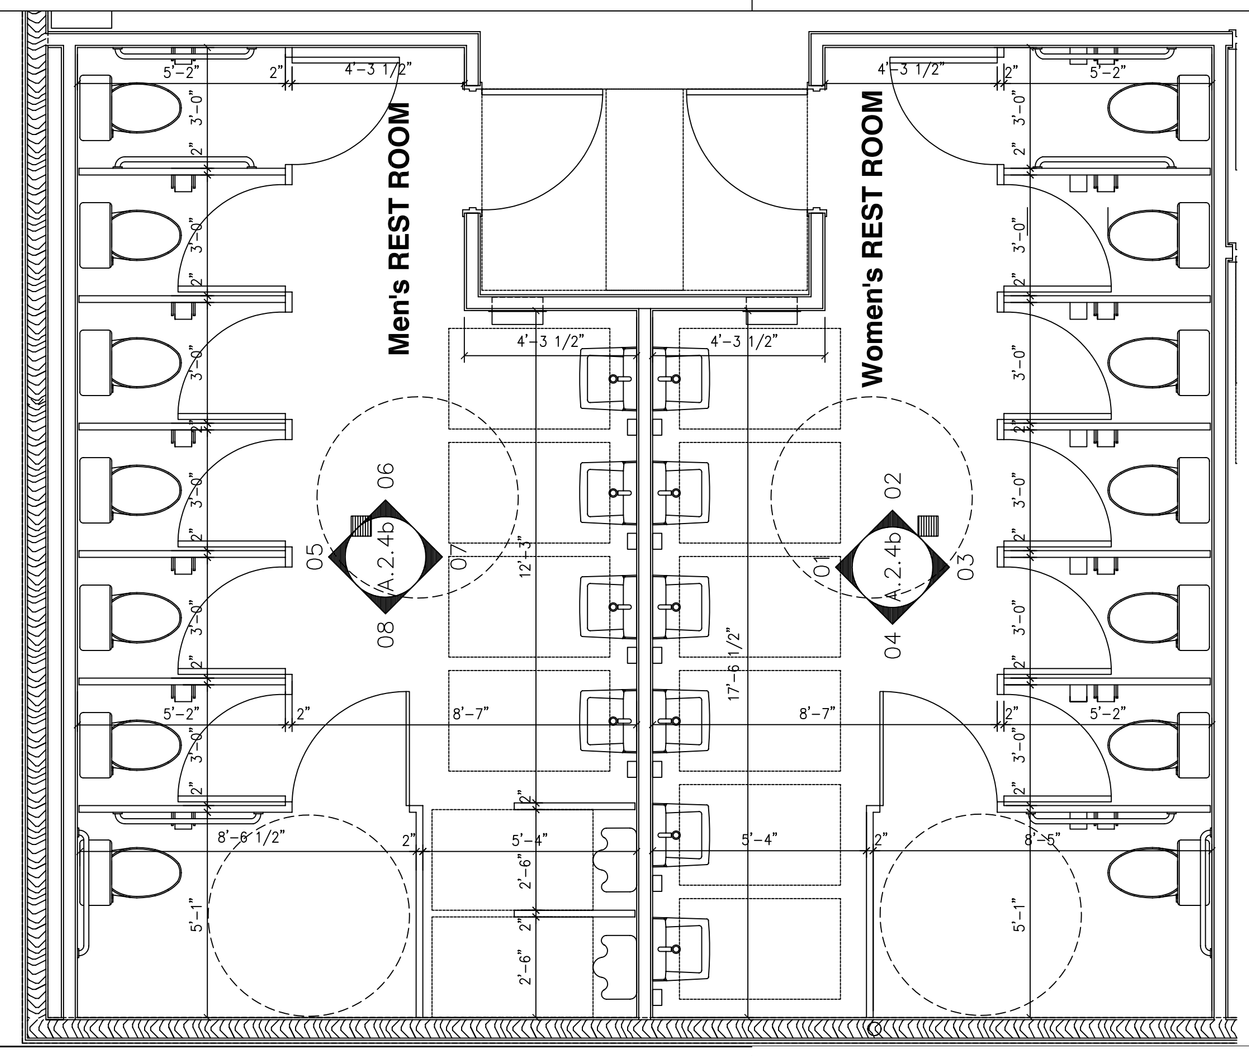

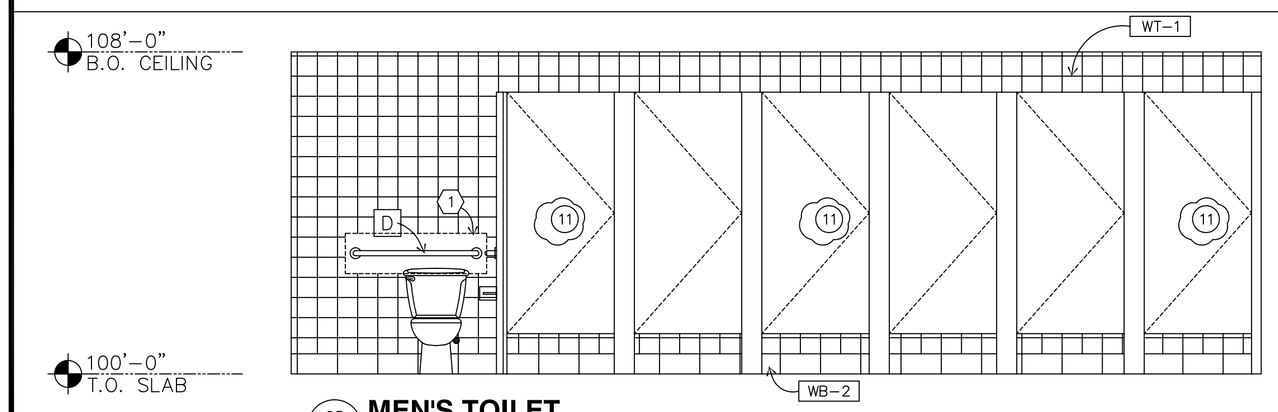

05 A.2.4b **MEN'S TOILET**
SCALE: 3/8"=1'-0"

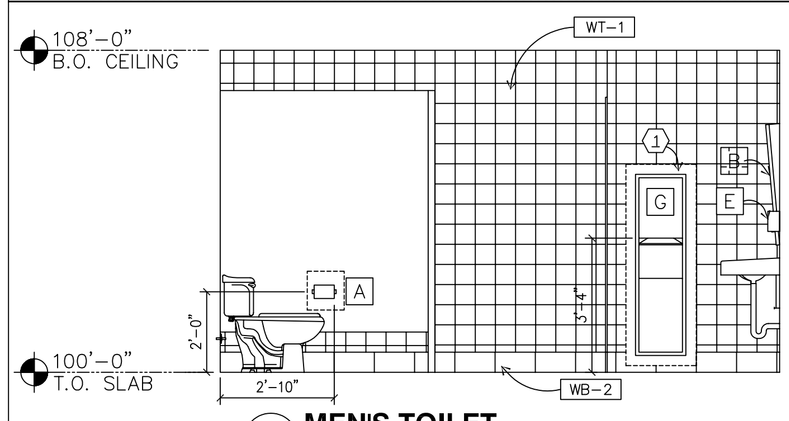

06 A.2.4b **MEN'S TOILET**
SCALE: 3/8"=1'-0"

ENLARGED RESTROOM PLAN

SCALE: 3/8"=1'-0"

NOTE: CONTRACTOR SHALL PREPAIR AND FURNISH SHOP DRAWINGS FOR BATHROOM PARTITIONS BEFORE CONSTRUCTION.

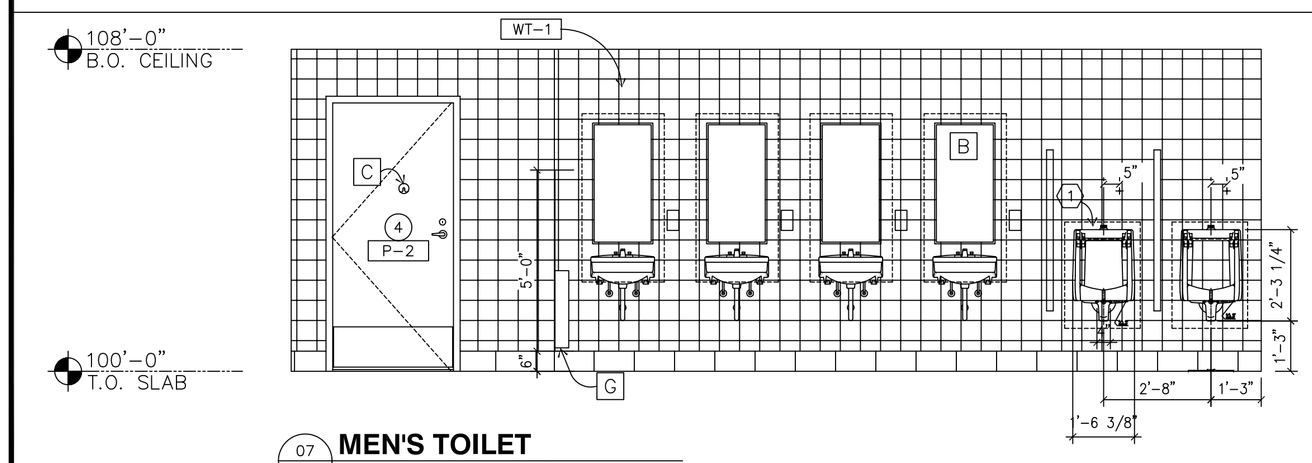

07 A.2.4b **MEN'S TOILET**
SCALE: 3/8"=1'-0"

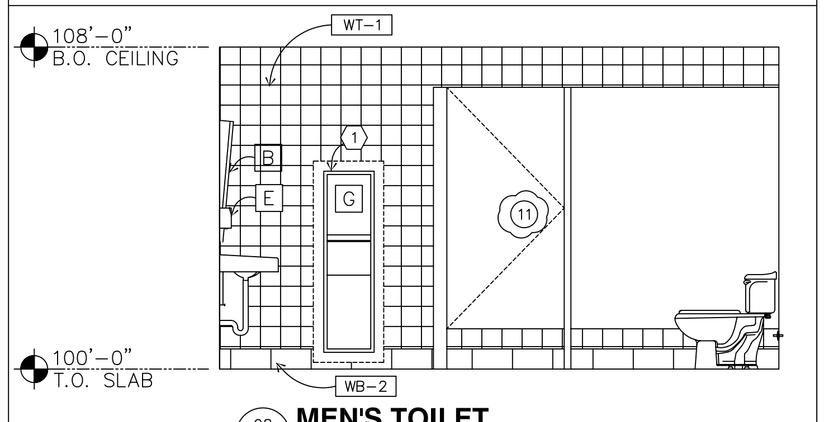

08 A.2.4b **MEN'S TOILET**
SCALE: 3/8"=1'-0"

REST ROOM NOTES:

A. DIMENSIONS FOR LOCATIONS OF REST ROOM FIXTURES AND EQUIPMENT ARE FROM FINISH WALL.
B. THE REST ROOM LAYOUTS ARE DESIGNED TO MEET A.D.A. REQUIREMENTS OF ACCESSIBILITY. ANY DISCREPANCY OR CHANGE IN THE LAYOUT MUST BE BROUGHT TO THE ATTENTION OF THE ARCHITECT OR AN OWNER REPRESENTATIVE.
C. DETAIL PLAN OF REST ROOMS REPRESENTS LOCATION(S) OF REQUIRED ACCESSORIES.
D. ALL RESTROOM ACCESSORIES ARE TO BE PROVIDED AND INSTALLED BY THE GENERAL CONTACTOR
E. PROVIDE STAINLESS STEEL FINISH FOR ALL RESTROOM ACCESSORIES UNLESS NOTED OTHERWISE.
F. INSTALL RESTROOM ACCESSORIES WITH SCREWS OR BOLTS EXTENDING AT LEAST 1" INTO SOLID BLOCKING.
G. ALL PIPES BELOW ACCESSIBLE LAVATORIES TO BE WRAPPED WITH INSULATION.
H. FOR EQUIPMENT SPECIFICATIONS REFER TO SHEET G.1.1
I. IF LISTED FINISH IS UNAVAILABLE, AN ALTERNATE MAY BE SUBSTITUTED UPON APPROVAL AS SPECIFIED ON TITLE SHEET NOTES.
J. CONTRACTOR SHALL SUBMIT TO ARCHITECT AND OWNER CUT- SHEET O RESTROOMS PARTITIONS WALLS HARDWARES AND DOORS FOR APPROVA

KEYED NOTES:

1. GENERAL CONTRACTOR TO PROVIDE BLOCKING FOR RESTROOM ACCESSORIES AS REQUIRED BY MANUFACTURER, DASHED LINES ON ELEVATIONS REPRESENT APPROXIMATE LOCATION OF BLOCKING.
2. 2x4 LEDGER
3. 1 1/2" PARTITION WITH PLASTIC LAMINATE FINISH
4. ELECTRICAL EQUIPMENT. REFER TO ELECTRICAL SHEETS
5. CLEAR PLASTIC CORNER GUARDS
6. PLEXIGLAS PROTECTIVE GUARD
7. SANITARY CLENOUT. REFER TO PLUMBING SHEETS
8. TILE OR MARLITE SHALL BE FINISHED OVER MOISTURE RESISTANT DRYWALL TO A M HEIGHT OF 4' WITH 5" MINIMUM COVED BASE

INTERIOR PAINTS

P-1 COLOR: ZOLATONE MULTI-COLOR PAINT
43-30864CD (SOLVENT BASE) OR 45-71775C (WATER BASE)
CONTACT: DAVID STRAUSS AND ASSOC. AT (770) 664-7732

P-2 COLOR: SHERWIN WILLIAMS "SAND" (SW2059)
FINISH: SEMI-GLOSS

P-3 NOT USED

P-4 COLOR: SHERWIN WILLIAMS "PURE WHITE" (SW1004)
FINISH: SEMI-GLOSS

SUBSTRATE

GB-1 TYPE: 5/8" GYPSUM BOARD

GB-2 TYPE: 5/8" WATER-RESISTANT GYPSUM BOARD

PLY-1 TYPE: 5/8" PLYWOOD

PLY-2 TYPE: 5/8" MDO PLYWOOD

WALL FINISH

WALL PAPER

WP-1 COLOR: #B679
BY: BORATAPETER
CONTACT: ROOS INTERNATIONAL (800) 888-2776

4-C PRINTED GRAPHIC FILM

VG-1 COLOR: CUSTOM GRAPHIC
BY: GRADY McCAULEY

NOTE: PRIME AND PAINT GYPSUM BOARD ONE COAT SEMI GLOSS PAINT PRIOR TO INSTALLATION OF GRAPHICS. PROVIDE CLEAR PLASTIC CORNER GUARDS AT EDGES BELOW 6'-0"

FIBER REINFORCED PANEL

FRP-1 COLOR: WHITE
BY: KEMLITE (85) OR MARLITE (FRP S100G)

FRP-2 TYPE: DISPLAWALL 6000 (DW6415) FROST WHITE
INSERT: 9101 MILL FINISH
BY: MARLITE

WALL BASE

WB-1 COLOR: 772 "CHAMPAGNE"
BY: ROPPE
SIZE: 1/8"X4" COVE BASE
OTHER LOCATIONS: GONDOLAS AND MILLWORK

WB-2 COLOR: "BIANCO" (DN01)
BY: DALTILE SIZE: 6"X12" COVE BASE
GROUT: 1/4" SAND (96) BY MAPEI

WB-3 COLOR: "RED SUPERTREAD" (0Q81)
BY: DALTILE SIZE: 6"X6" COVE BASE
GROUT: 1/4" GRAY (09) BY MAPEI

CERAMIC WALL TILE

WT-1 COLOR: SEMI-GLOSS ALMOND (K165)
BY: DALTILE SIZE: 6"x6"

WT-2 COLOR: SEMI-GLOSS NAVY (K89)
BY: DALTILE SIZE: 6"x6"

WT-3 COLOR: SEMI-GLOSS MEXICAN SAND (K-174)
BY: DALTILE SIZE: 6"x6"

WT-4 COLOR: SEMI-GLOSS VERMILLION (DM-1)
BY: DALTILE SIZE: 6"x6"

WT-5 COLOR: SEMI-GLOSS MUSTARD (DM-12)
BY: DALTILE SIZE: 6"x6"

GROUT: 1/4" WHITE (00) BY MAPEI

RESTROOM ACCESSORIES

MARK	QTY	ITEM	MANUF.	ID. #	DESCRIPTION
A	14	TOILET PAPER DISP.	BOBRICK	#B-6857	SINGLE ROLL (SURFACE MOUNT.), SATIN FINISH
B	10	MIRROR	BOBRICK	#B-165 1830	18X30 STAINLESS STEEL FRAMED MIRROR
C	16	UTILITY HOOK	BOBRICK	#B-6707	SATIN FINISH STAINLESS STEEL
D	4	GRAB BAR	BOBRICK	#B-6806	1 1/2" DIA. CONCEALED MOUNTING, SATIN FINISH
E	10	SOAP DISPENSER	BOBRICK	#B-2111	WALL MOUNTED, SATAN FINISH, STAINLESS STEEL CONTAINER, VANDAL-RESISTANT LID, STAINLESS STEEL LATHER VALVE, CAPACITY: 40 FL. OZ
F	7	SANIT. NAPKIN DISP.	BOBRICK	#B-270	
G	10	PAPER TOWEL DISP./ WASTE RECEPTACLE	BOBRICK	#B-3944	RECESSED COMBINATION PAPER TOWEL DISPENSER AND WASTE RECEPTACLE
H	-	-	-		-

CLIENT:

PINNACLE REAL ESTATE HOLDINGS, INC.
RIVERSIDE COUNTY TRAVEL ZONE LLC
COO & CO-FOUNDER

BRAND:

ARCO
BP WEST COAST PRODUCTS, LLC

CONSULTANT:

WESTERN STATES
Engineering & Construction, Inc.
733 N. MAIN ST.
ORANGE, CA 92868
714/769-2000
714/769-2002 Fax
www.wsecinc.com
A 'Design Build' Co.

NO.	DATE	REVISION DESCRIPTION
1	11-17-03	BUILDING SUBMITTAL
2	4-19-04	REVISED PER PLAN CHECK & IN-HOUSE CORRECTIONS BUILDING SUBMITTAL
3	6-01-04	REVISED PER PLAN CHECK & IN-HOUSE CORRECTIONS BUILDING SUBMITTAL
4	8-10-04	REVISED PER PLAN CHECK & IN-HOUSE CORRECTIONS
5	9-27-04	REVISED PER PLAN CHECK & IN-HOUSE CORRECTIONS
6	11-24-04	REVISED PER PLAN CHECK
7	X-XX-05	COORDINATION CHECK

SEAL:

REGISTERED PROFESSIONAL ENGINEER
KAMAL B MOUGHANNI
NO. C051050
Exp. 9/30/05
CIVIL
STATE OF CALIFORNIA

CONFIDENTIALITY STATEMENT:
THE RECIPIENT OF THESE MATERIALS UNDERSTANDS THAT COPYRIGHT IN THE MATERIALS IS OWNED BY BP, AND ALSO, THAT THE MATERIALS CONTAIN PRIVILEGED AND CONFIDENTIAL BUSINESS INFORMATION OF BP. ACCORDINGLY, THE RECIPIENT AGREES TO KEEP THE MATERIALS IN STRICT CONFIDENCE AND AGREES NOT TO DISCLOSE THESE MATERIALS TO ANY OTHER PARTY AND FURTHER AGREES NOT TO MAKE COPIES OF THE MATERIALS. THE RECIPIENT AGREES TO USE THE MATERIALS ONLY FOR THE LIMITED PURPOSE FOR WHICH BP HAS PROVIDED THEM TO IT AS AVAILABLE, AND RECIPIENT AGREES TO RETURN ALL MATERIALS TO BP EITHER UPON COMPLETION OF THE INTENDED PURPOSE OR UPON THE REQUEST OF BP, WHICHEVER COMES FIRST.

DEVELOPMENT INFORMATION:

NEW BUILD (STICK)
3600 SERIES AM/PM CENTER CASHIER TO GO DELI

SITE ADDRESS:

23261 CAJALCO EXWY.
@ HARVILL AVENUE
PERRIS, California 92571

-

DESIGNED BY: -	ALLIANCE Z&DM: -
CHECKED BY: -	BP REPM: -
DRAWN BY: -	ALLIANCE PM: -
VERSION: V01 11.17.03	PROJECT NO: E75403

DRAWING TITLE:
BUILDING # 1 INTERIOR ELEVATIONS

SHEET NO:
DOFO A.2.4b