

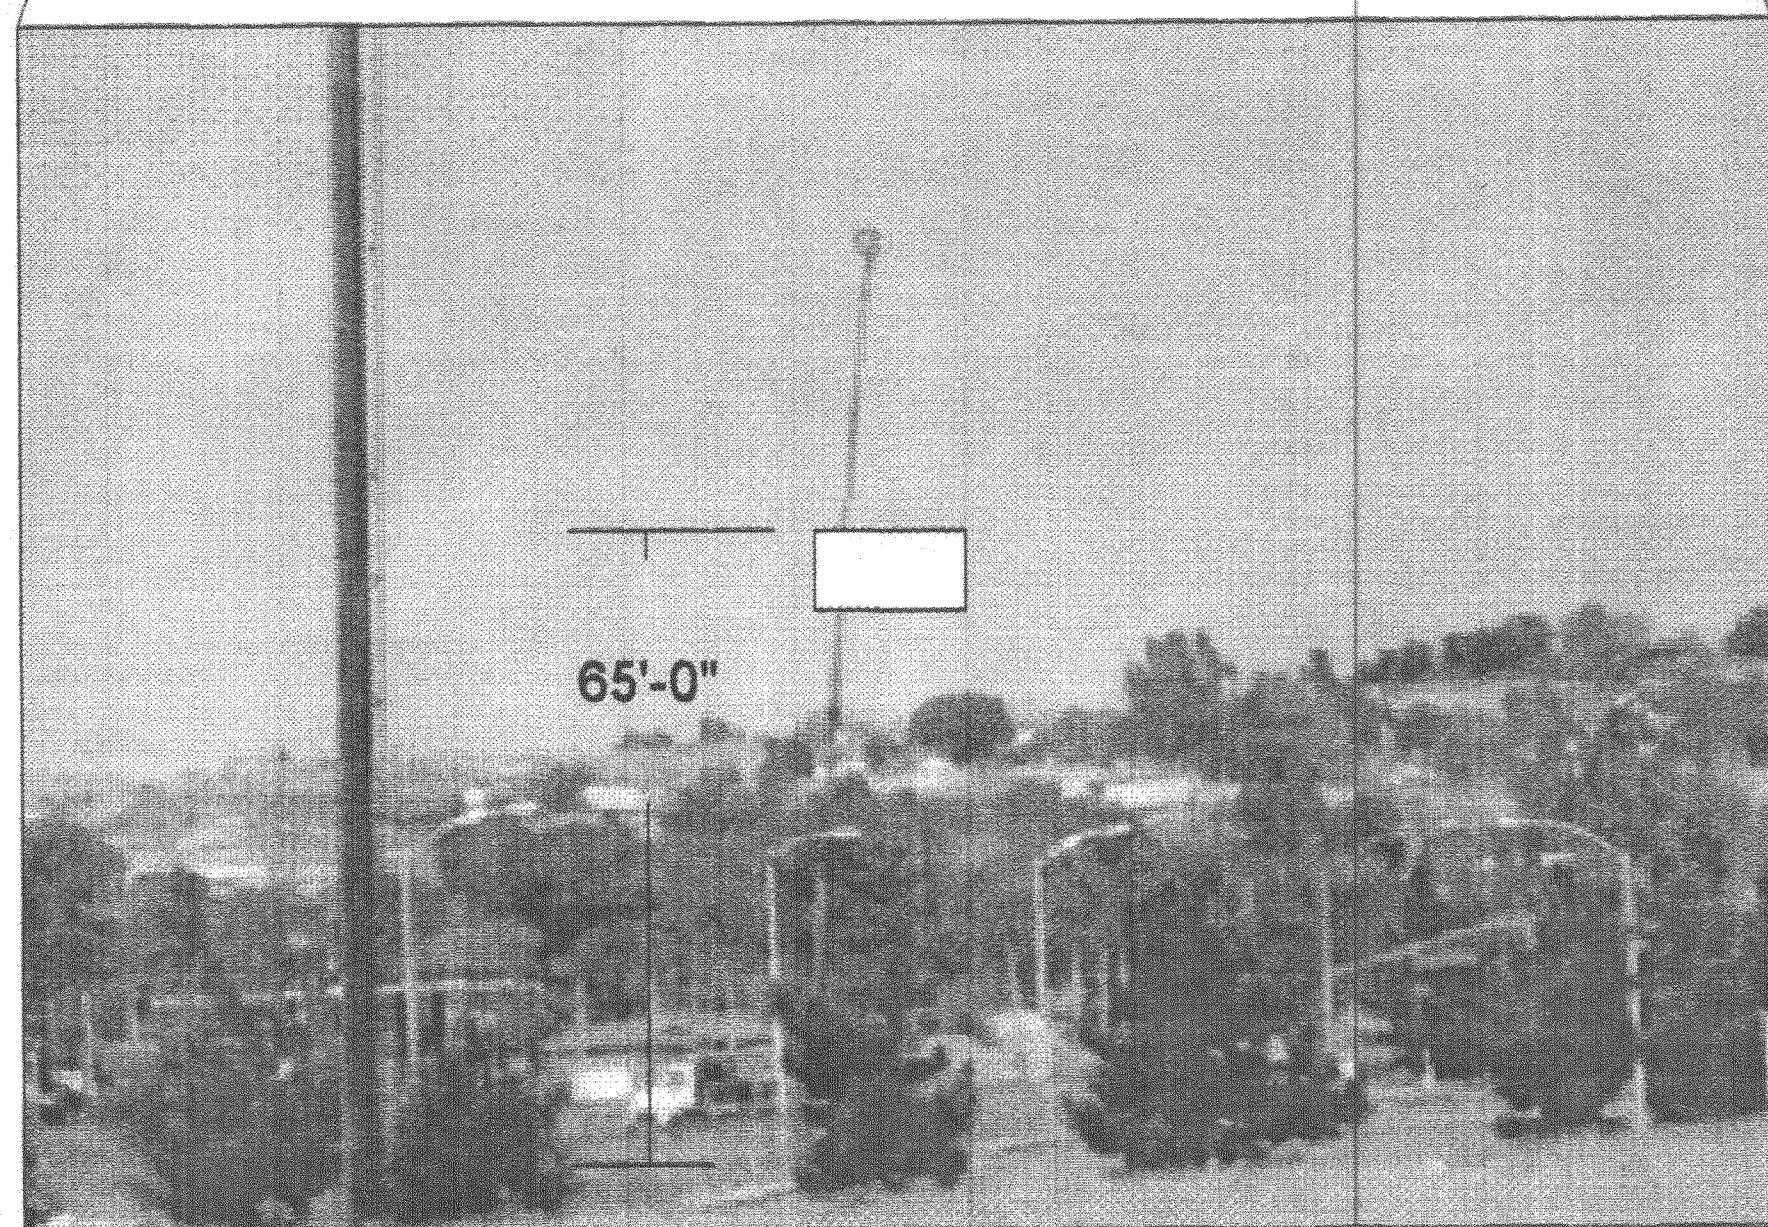


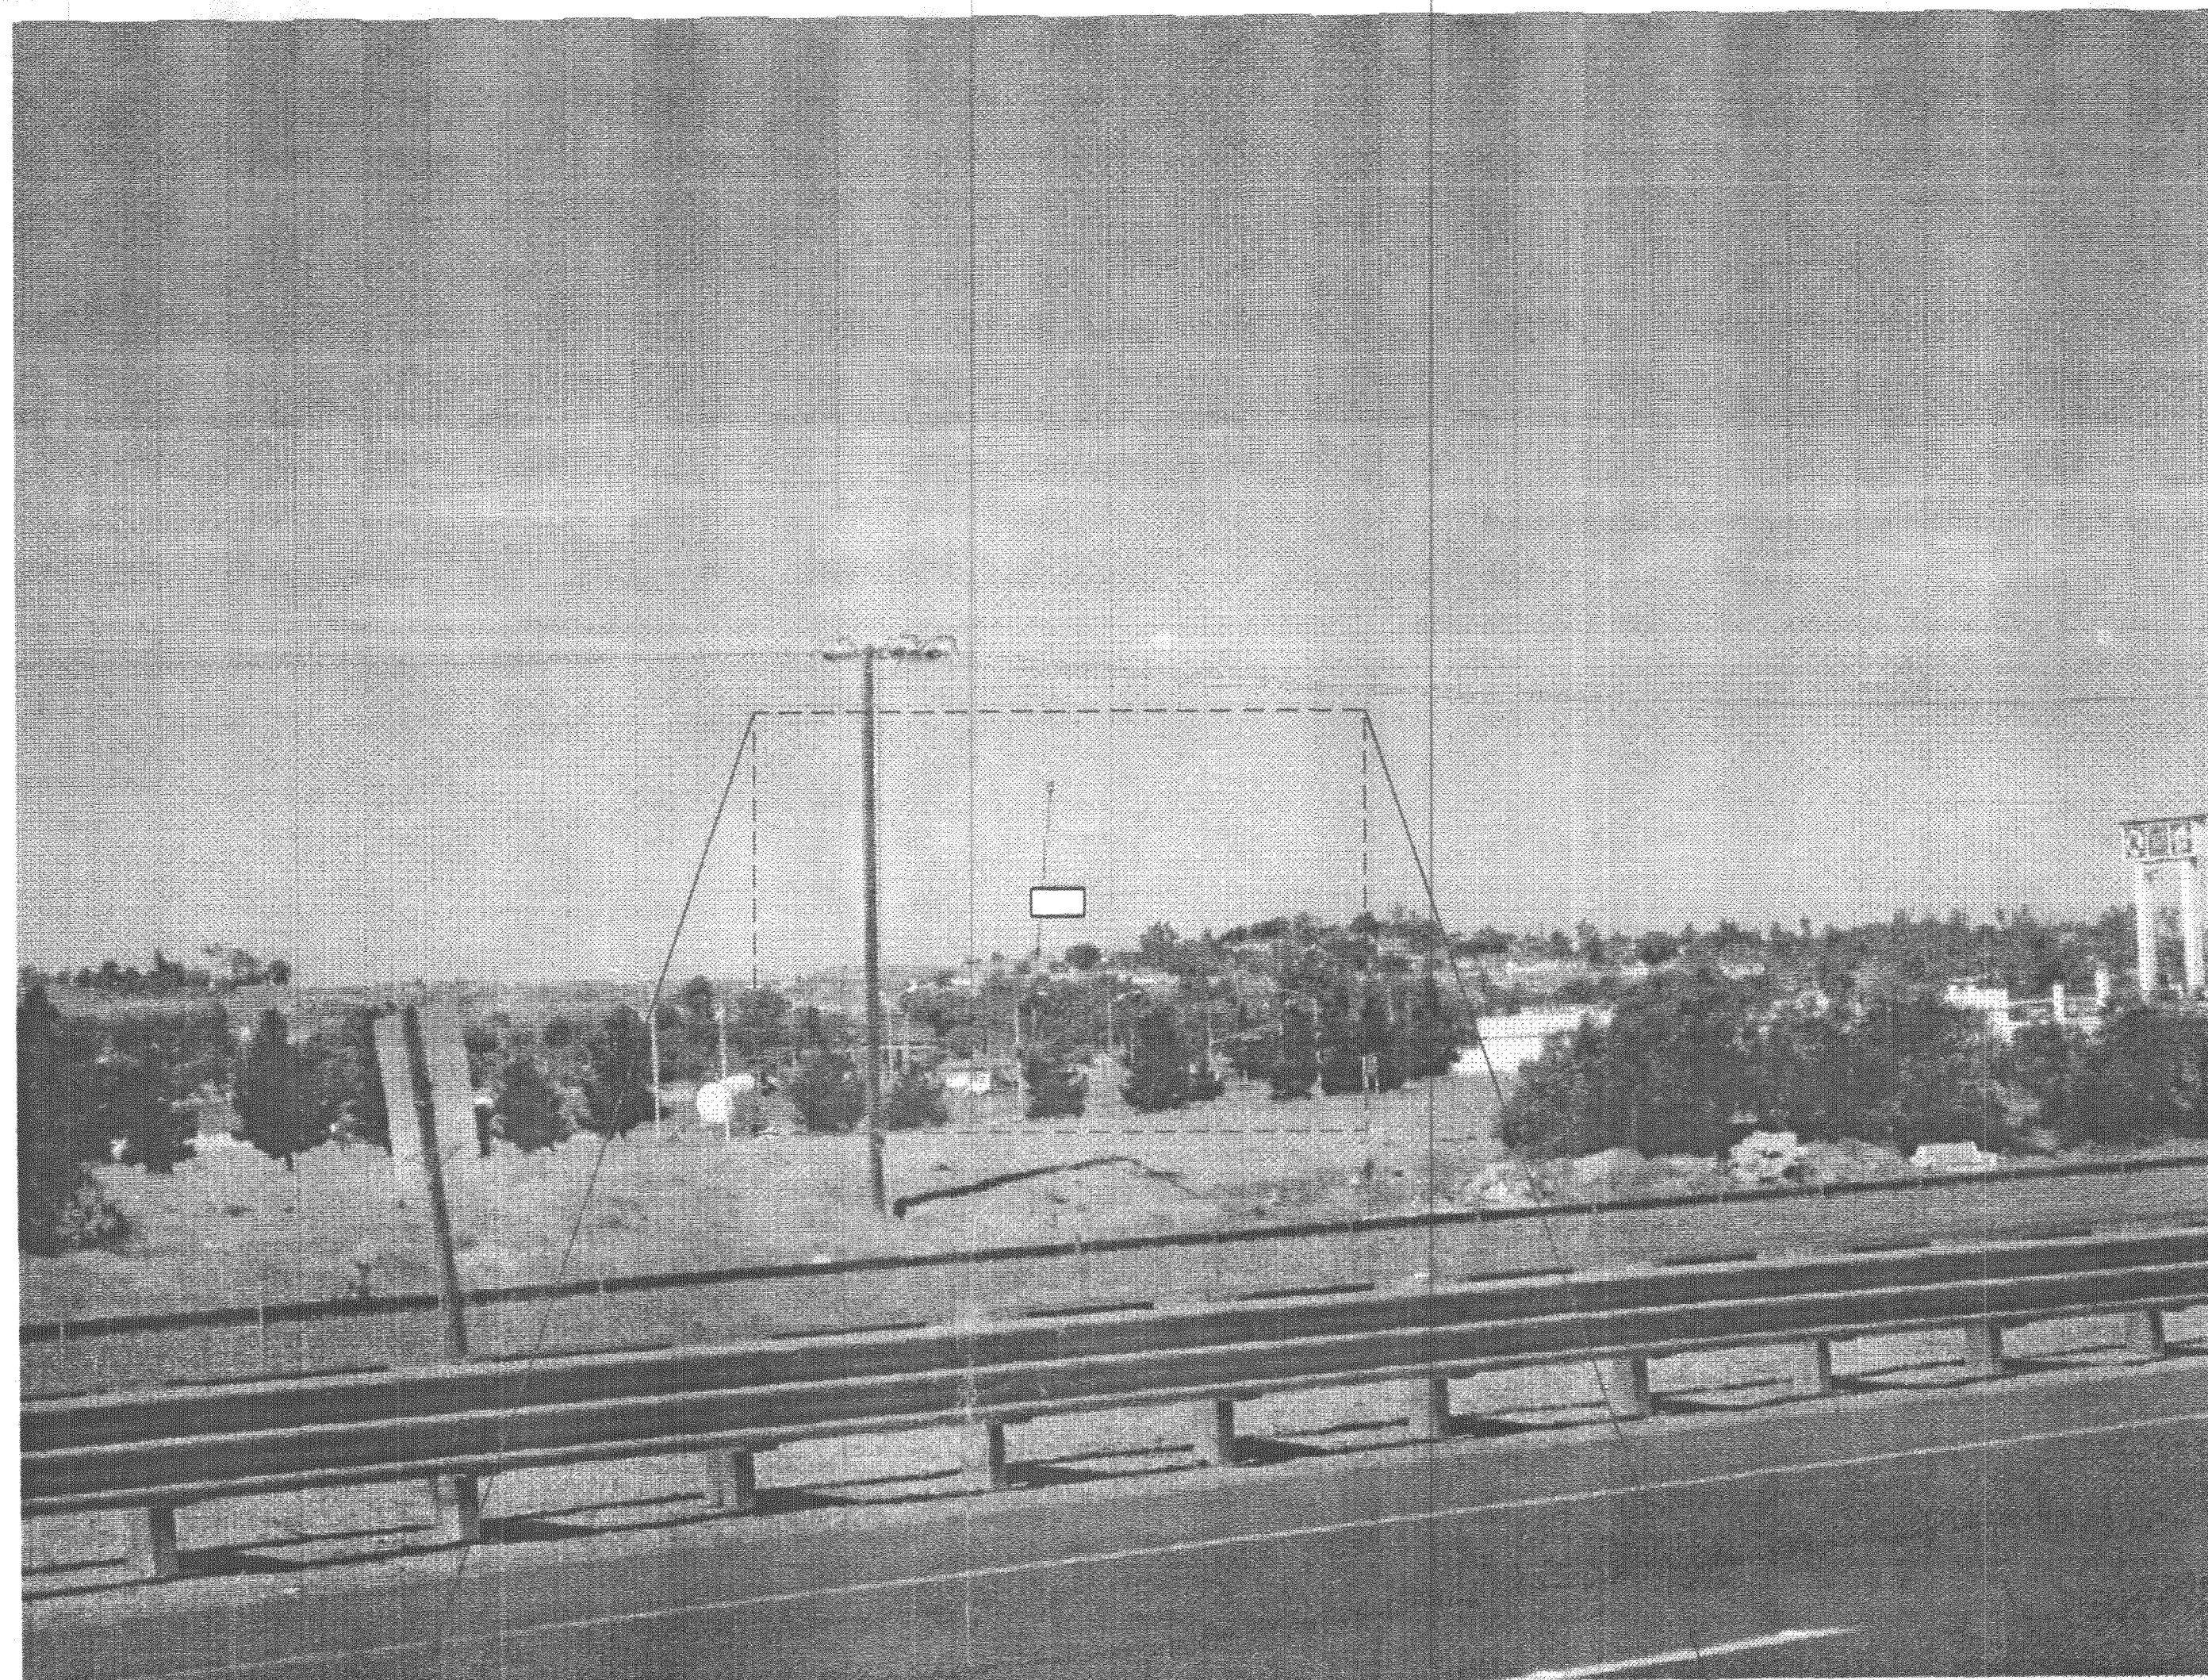

**FLAG TEST
SIGN @ 65'
ON NORTHBOUND 215 FWY**

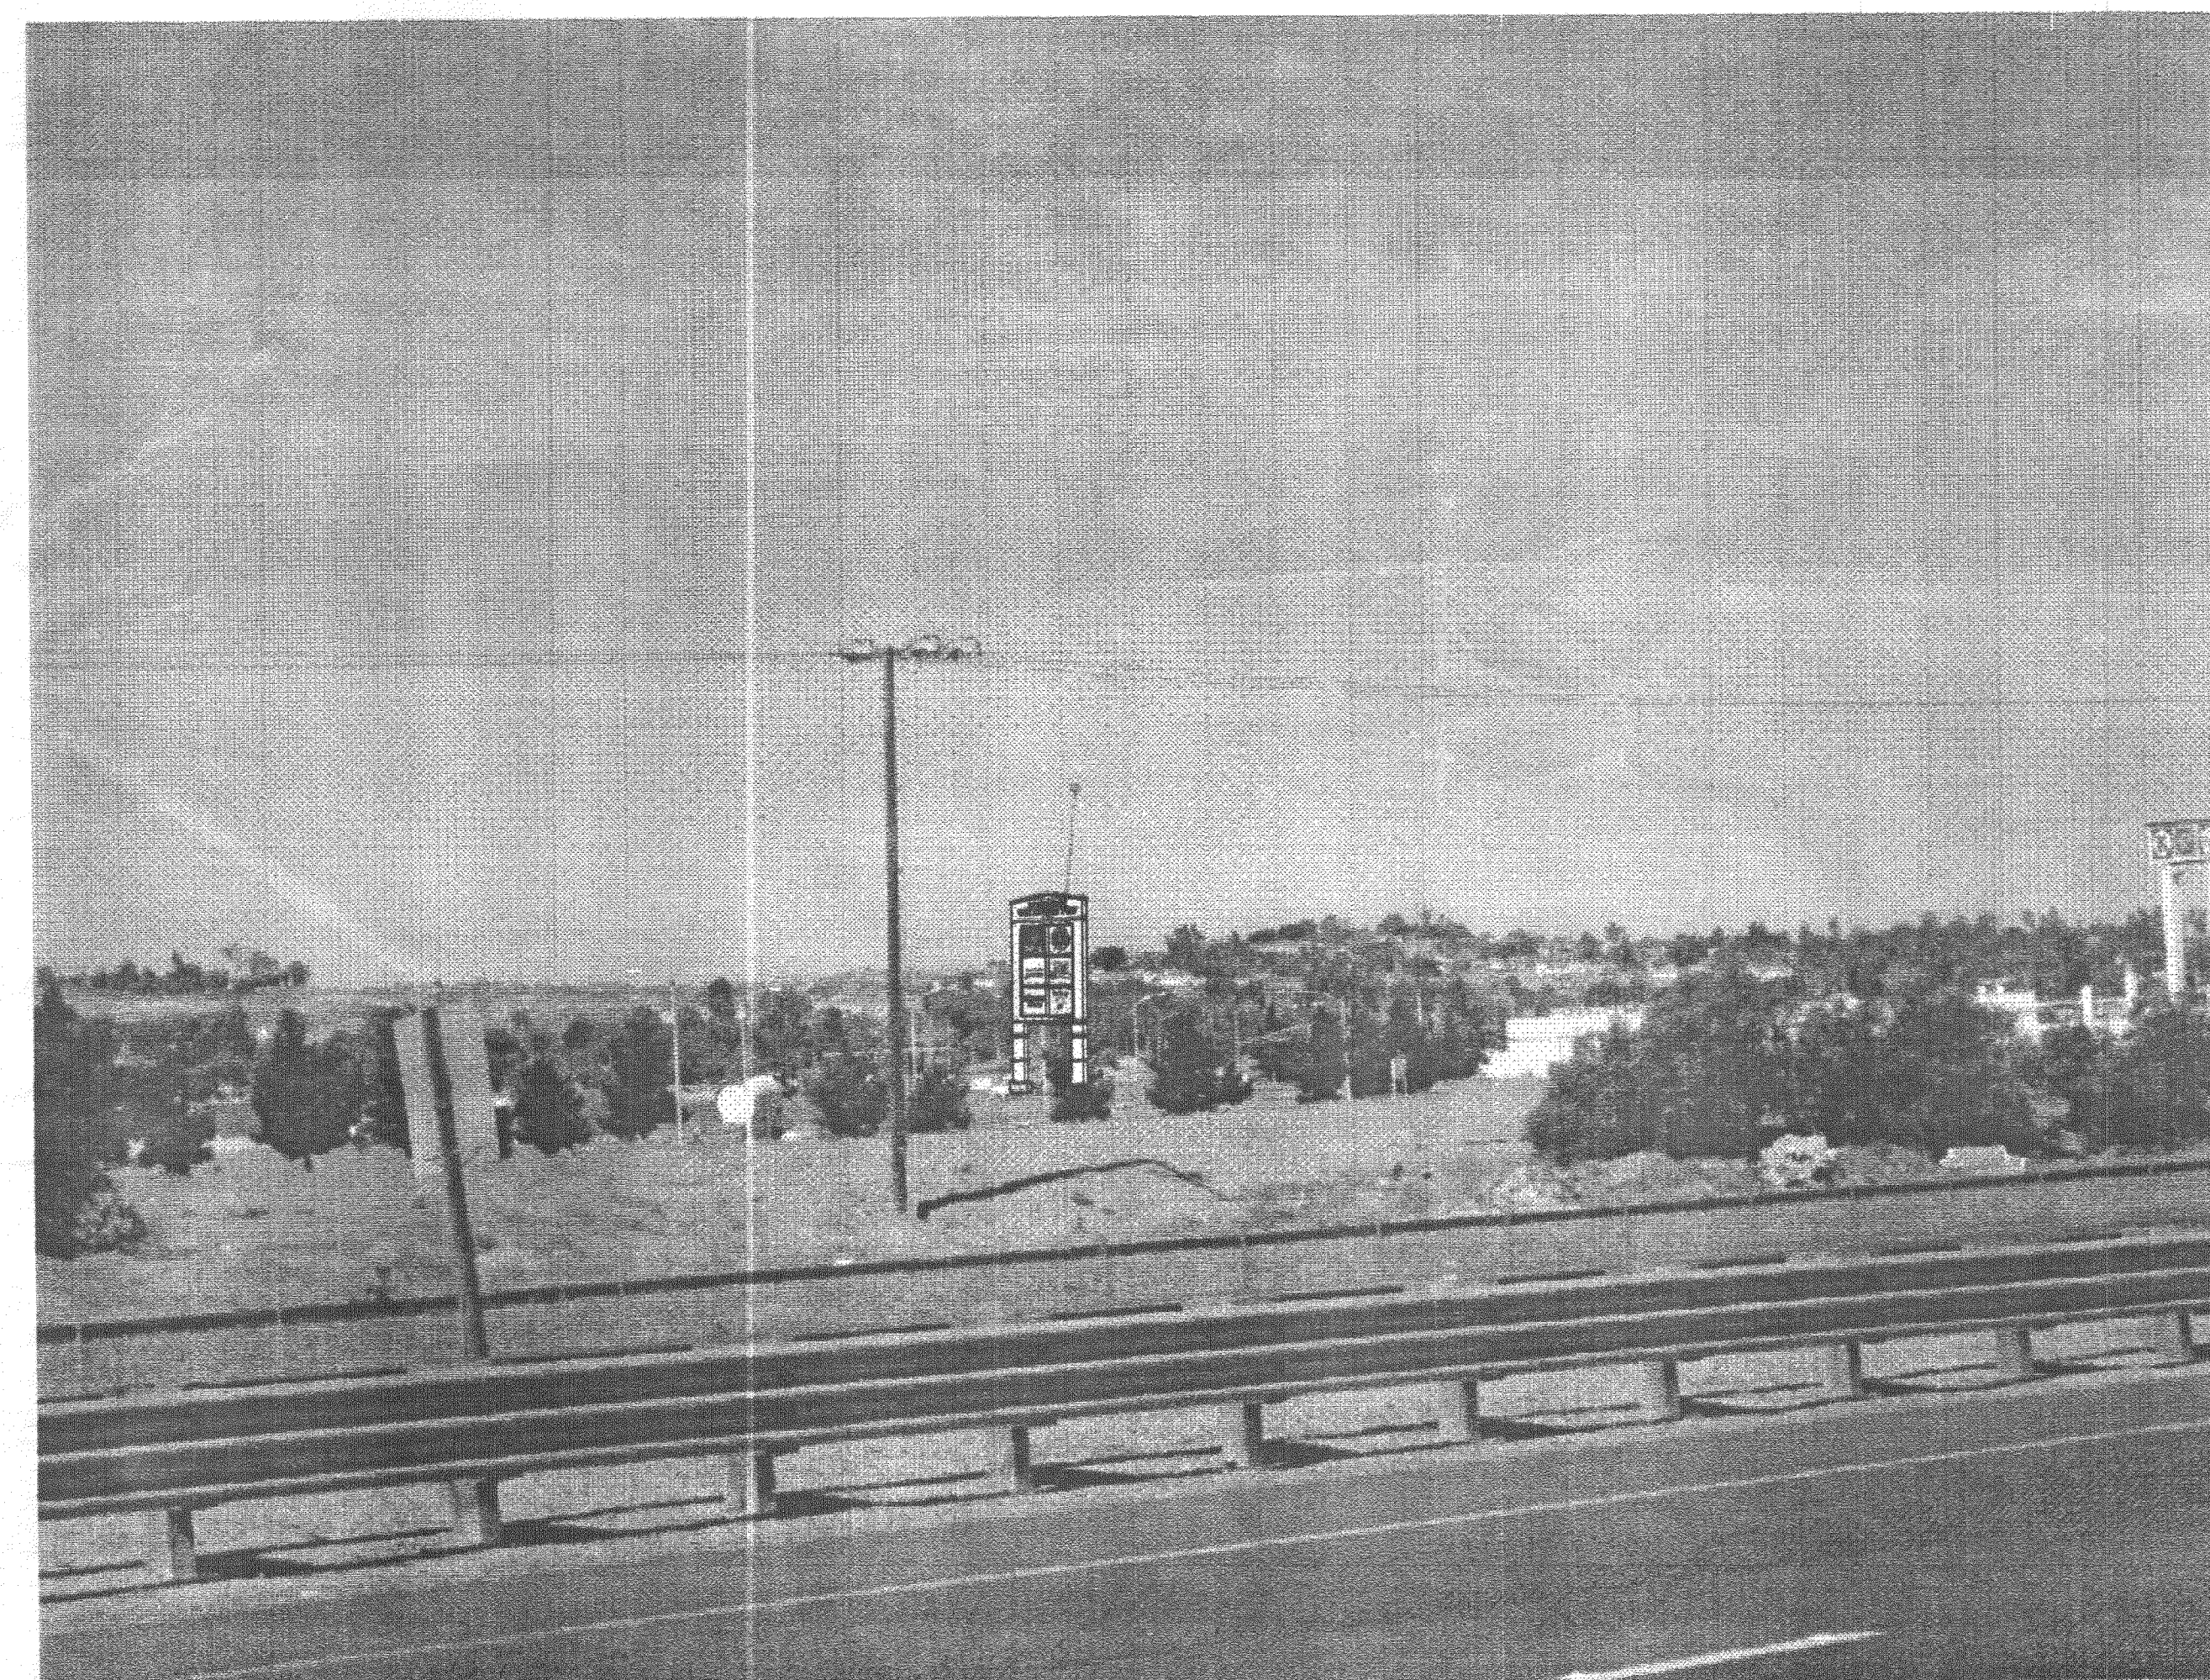

PROJECT ADDRESS:

**NEW ARCO STATION
23261 CAJALCO EXWY
PERRIS, CA 92571**

DATE: 5-14-07

REVISION

1	
2	
3	
4	

SCALE:


NTS

SHEET NUMBER

2 OF 4

**DRAWN
A.SICARI**

1410 N. DALY STREET
ANAHEIM,

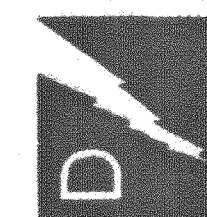

Donco & Sons, Inc.

(714) 254-0088

ST. LIC. # 435616
C-10, 45, 61

SIGN PLAN